SOUKUP/HUPPERT RESIDENCE

LANDSCAPE CONCEPT PLAN

FRONT & SIDEYARD FOUNDATION

2320 HOOVER LANE, GLEN ARM, MD 21057

Scale: 1/4" = 1'-0" Date: 6/15/09

Garden Architecture, LLC

Landscape Architects

6425 Catalpa Road
Fork, MD 21051

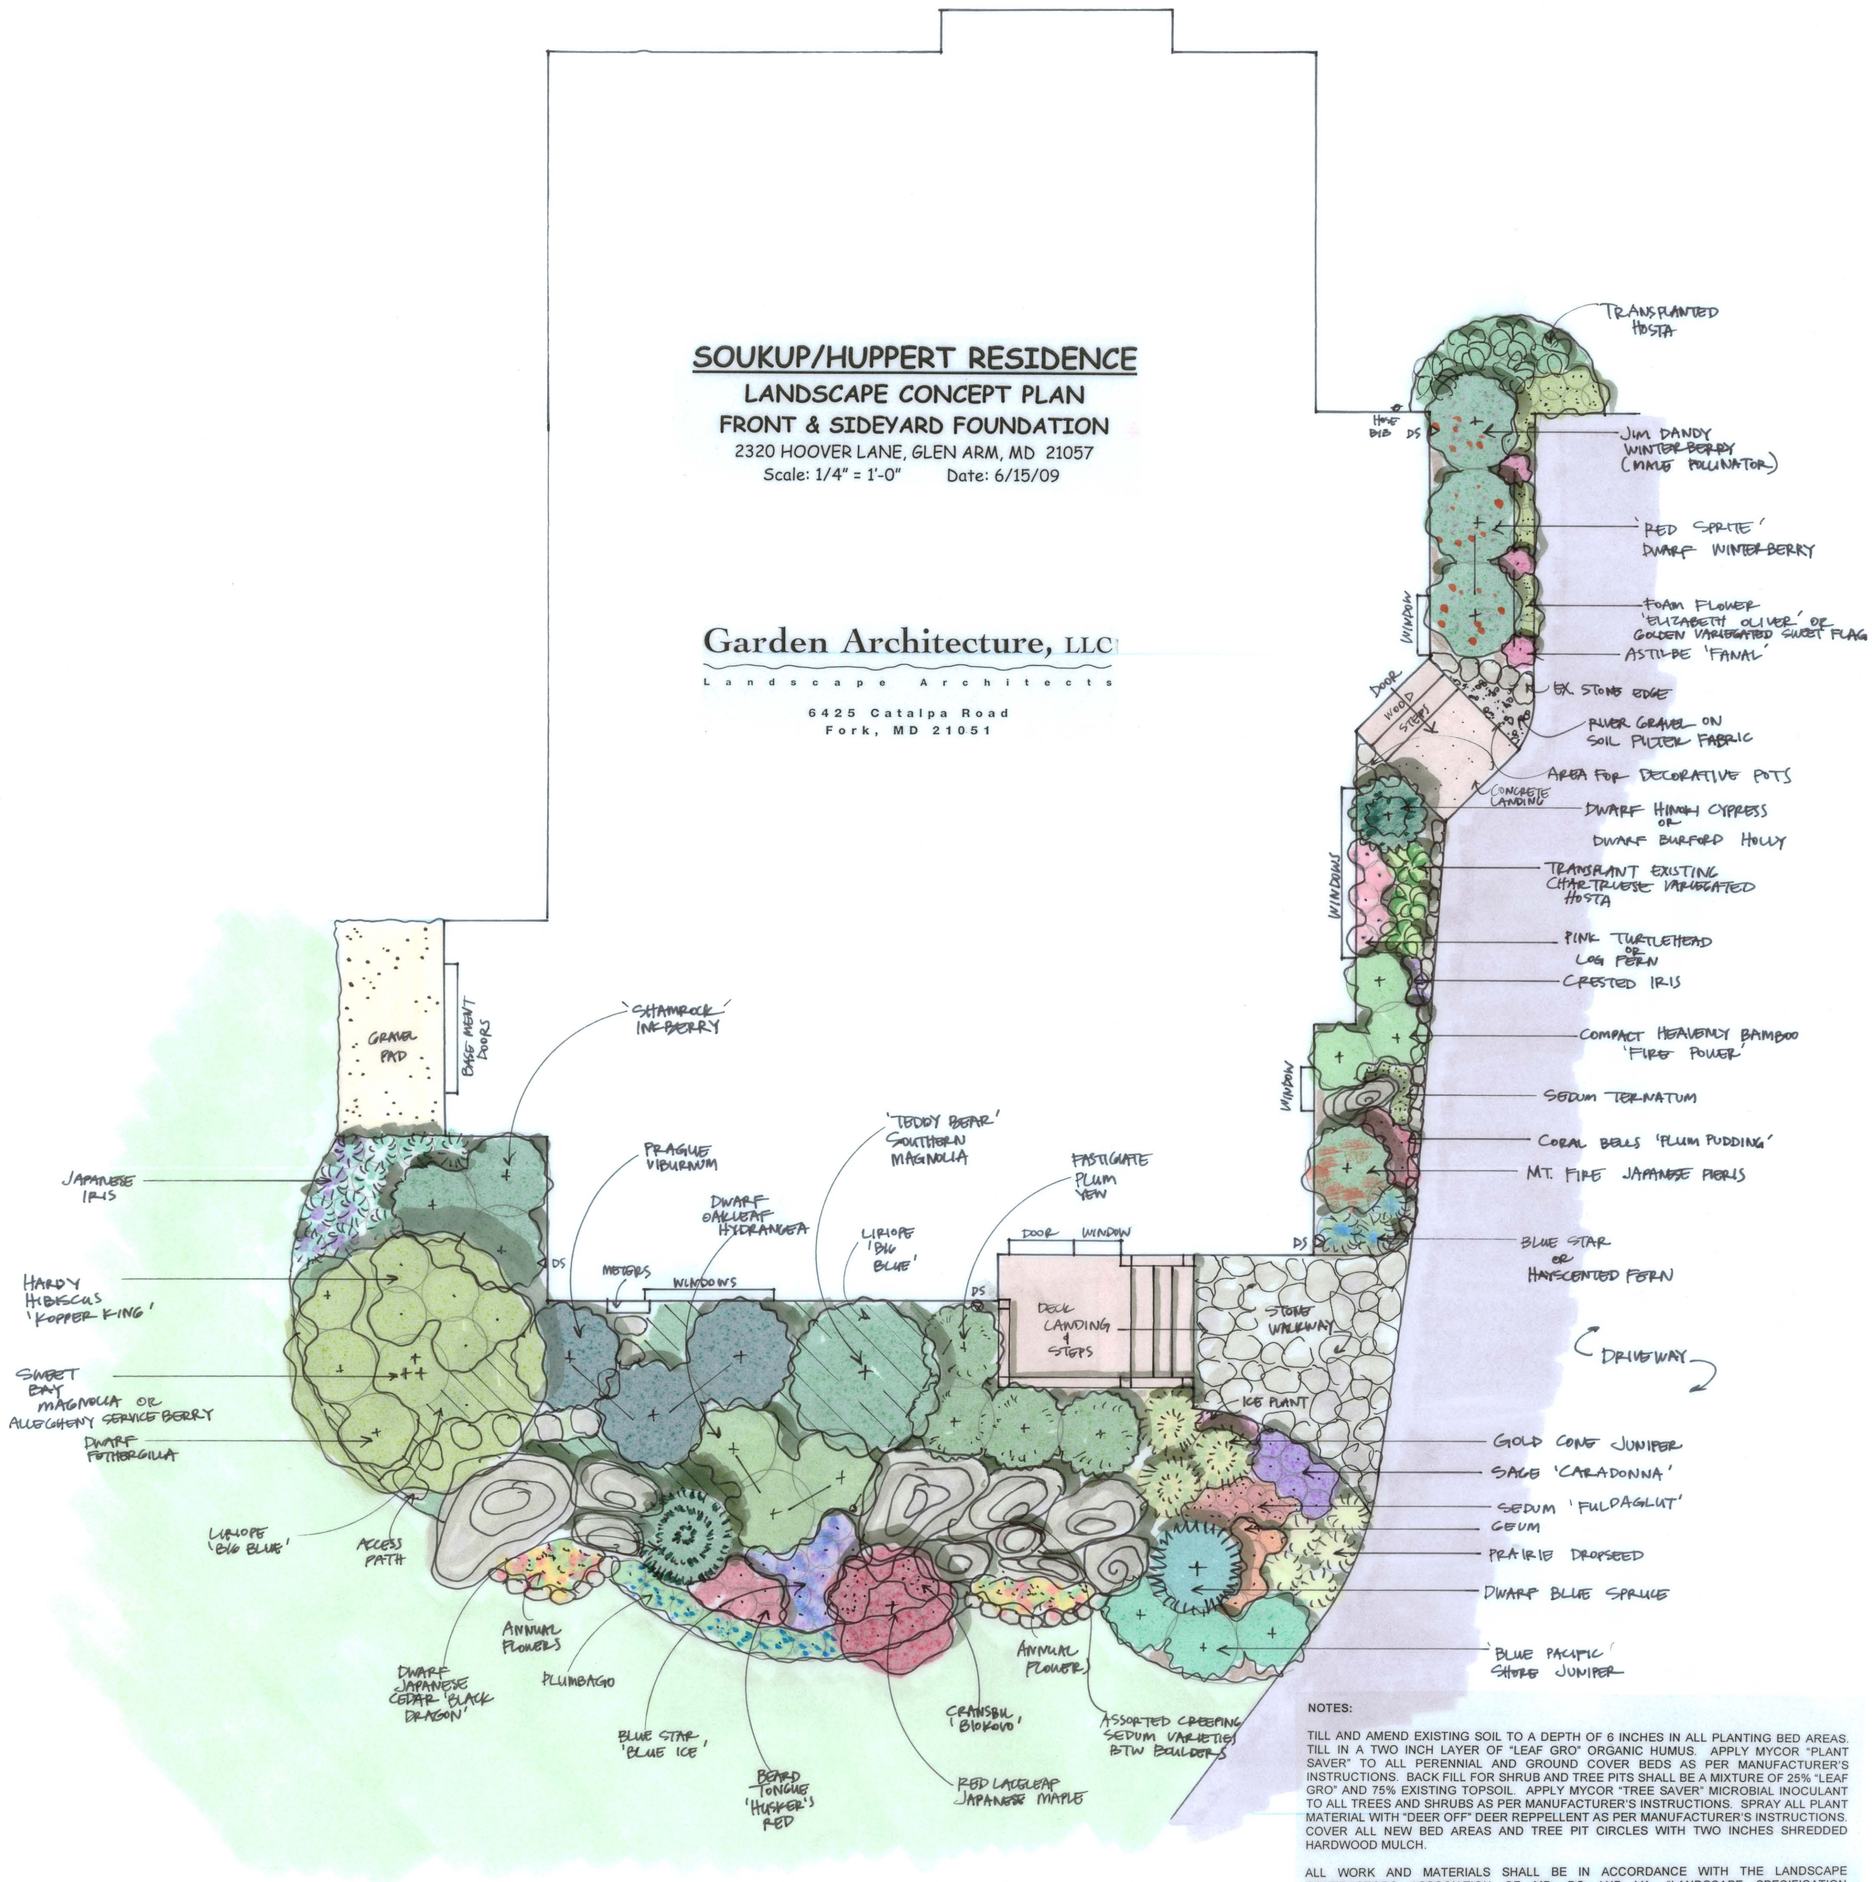

NOTES:

TILL AND AMEND EXISTING SOIL TO A DEPTH OF 6 INCHES IN ALL PLANTING BED AREAS. TILL IN A TWO INCH LAYER OF "LEAF GRO" ORGANIC HUMUS. APPLY MYCOR "PLANT SAVER" TO ALL PERENNIAL AND GROUND COVER BEDS AS PER MANUFACTURER'S INSTRUCTIONS. BACK FILL FOR SHRUB AND TREE PITS SHALL BE A MIXTURE OF 25% "LEAF GRO" AND 75% EXISTING TOPSOIL. APPLY MYCOR "TREE SAVER" MICROBIAL INOCULANT TO ALL TREES AND SHRUBS AS PER MANUFACTURER'S INSTRUCTIONS. SPRAY ALL PLANT MATERIAL WITH "DEER OFF" DEER REPPELLENT AS PER MANUFACTURER'S INSTRUCTIONS. COVER ALL NEW BED AREAS AND TREE PIT CIRCLES WITH TWO INCHES SHREDDED HARDWOOD MULCH.

ALL WORK AND MATERIALS SHALL BE IN ACCORDANCE WITH THE LANDSCAPE CONTRACTORS ASSOCIATION OF MD, DC AND VA, "LANDSCAPE SPECIFICATION GUIDELINES" 5TH EDITION.

CONTRACTOR SHALL HAVE ALL UTILITY LINES LOCATED PRIOR TO ANY PLANTING OR CONSTRUCTION.